TB

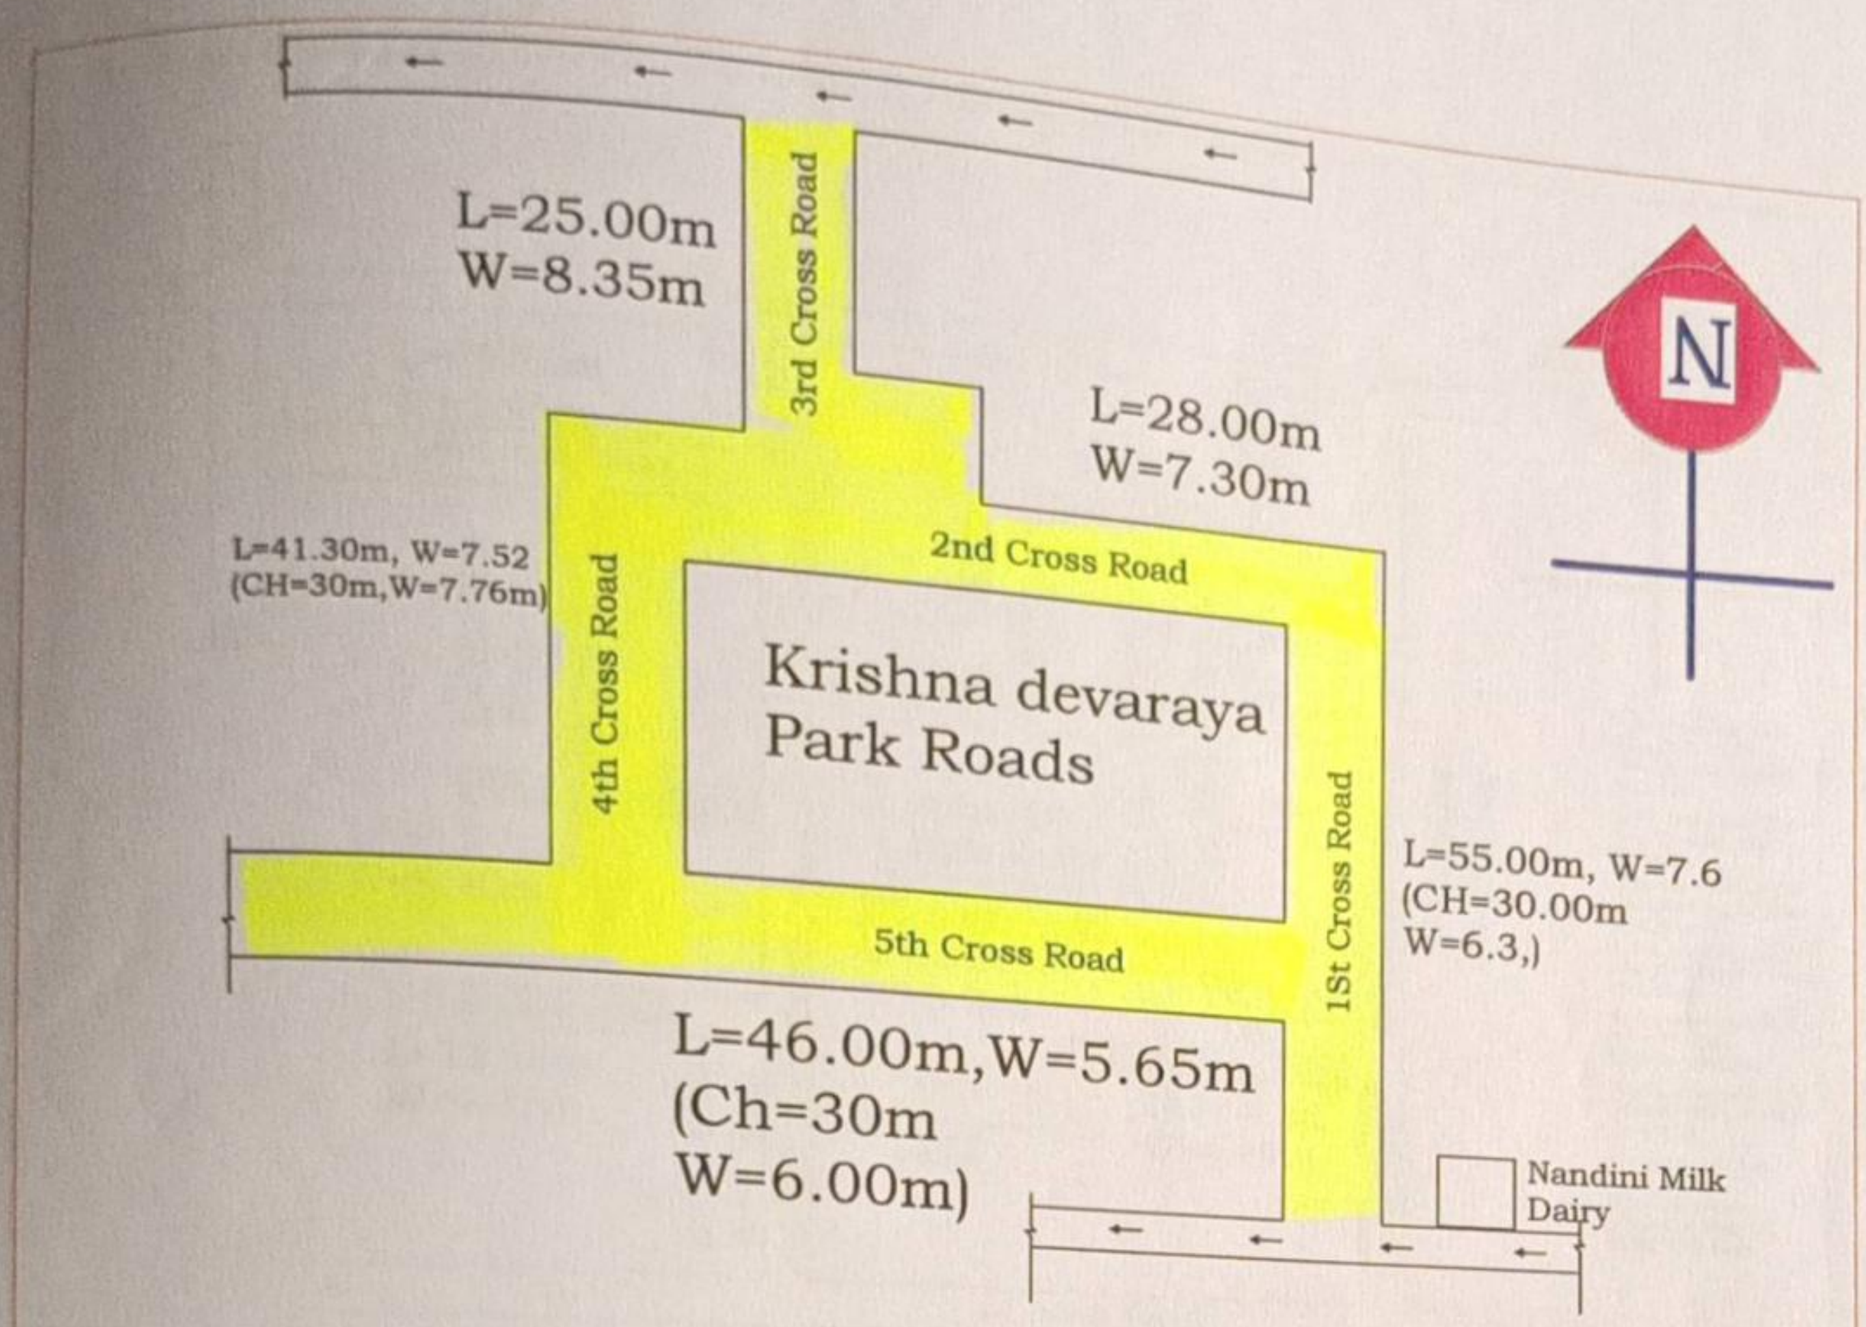

Aartn Associates

Assistant Engineer

Assistant Executive Engineer
Yelahanka Sub Division
Bangalore-64

CLIENT:	CONSULTANT:-	PROJECT:-			Revisions
BRUHAT BANGALORE MAHANAGARA PALIKE	AARTN ASSOCIATES	CONSULTANCY SERVICES FOR PROJECT MANAGEMENT CONSULTANCY FOR THE WORK OF COMPREHENSIVE DEVELOPMENT WORKS IN WARD No.03 ATTUR	Prepared by / Designed by / Checked by / Reviewed by / Date	TITLE : Comprehensive Development work in ward No.03 Attur; SCALE : NTS	No. / Date / Description

AARTN ASSOCIATES BANGALORE

Asst. Executive Engineer
Project Division
Yelahanka Zone
BBMP, Bangalore - 92

Scanned by TapScanner

1. A cross road (CH 30m,W=5.35; 60m , W=4.53; CH, 62.80m W=3.95m
2. 1st cross road (CH 30m,W=4.63; 33.60m W=4.45m
3. 2nd cross road (CH 30m,W=4.70; 35.30m W=4.40m
3. 3rd cross road (CH 30m,W=4.63; 39.70m W=3.95m
4. 5th cross road (CH 4.0m,W=5.99; 32.00m W=4.19m
5. 9th cross road (CH 30m,W=4.28; 41.20m W=4.07m
6. 4 th phase 2nd cross (CH 30m,W=6.46; CH 60m=W=6.10m CH, 82.60 W=5.85m

Aartn Associates

Assistant Engineer

Assistant Executive Engineer
Yelahanka Sub Division
Bangalore-64

CLIENT:
BRUHAT BANGALORE MAHANAGARA PALIKE

CONSULTANT-
AARTN ASSOCIATES

PROJECT:-
CONSULTANCY SERVICES FOR PROJECT MANAGEMENT CONSULTANCY FOR THE WORK OF COMPREHENSIVE DEVELMENT WORKS IN WARD No.91 ATTUR

Prepared by
Designed by
Checked by
Approved by
Date

Comprehensive Development work in ward No.09 Attur

Revisions
Rev | Date | Description

AARTN ASSOCIATES BANGALORE DATF

Asst. Executive Engineer
Project Division
Yelahanka Zone
BBMP, Bangalore - 92

Scanned by TapScanner

26.27 | 1604.71 | 29.42

75

Aartn Associates

Assistant Engineer

Assistant Executive Engineer
Yelahanka Sub Division
Bangalore-64

CLIENT:
BRUHAT BANGALORE MAHANAGARA PALIKE

CONSULTANT:-
AARTN ASSOCIATES

PROJECT:-
CONSULTANCY SERVICES FOR PROJECT MANAGEMENT CONSULTANCY FOR THE WORK OF COMPREHENSIVE DEVELOPMENT WORKS IN WARD No.23 ATTUR

Prepared by
Designed by
Checked by
Approved by
Date

TITLE:
Comprehensive Development work in ward No.23 Attur

SCALE: NTS

Revisions
No. | Date | Description

BANGALORE ASSOCIATES

Asst. Executive Engineer
Project Division
Yelahanka Zone
BBMP, Bangalore - 92

Scanned by TapScanner

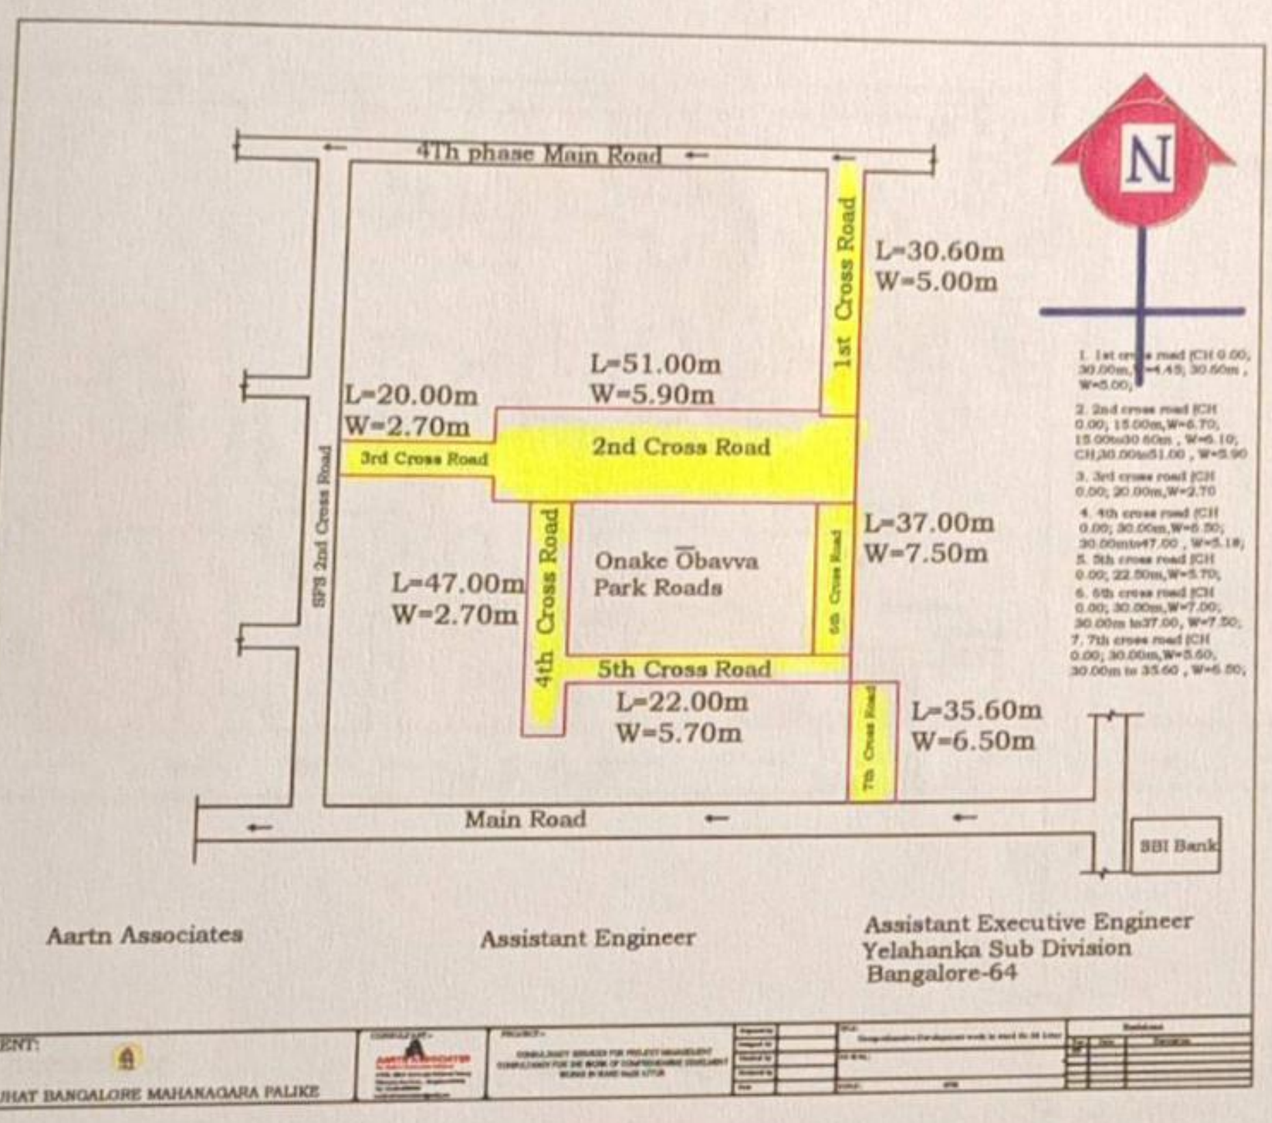

Aartn Associates

Assistant Engineer

Assistant Executive Engineer
Yelahanka Sub Division
Bangalore-64

CLIENT:
BRUHAT BANGALORE MAHANAGARA PALIKE

AARTN ASSOCIATES
DATE
BANGALORE

Asst. Executive Engineer
Project Division
Yelahanka Zone
BBMP, Bangalore - 92

Scanned by TapScanner

		0.89	1604.71	0.28	29.42		

77

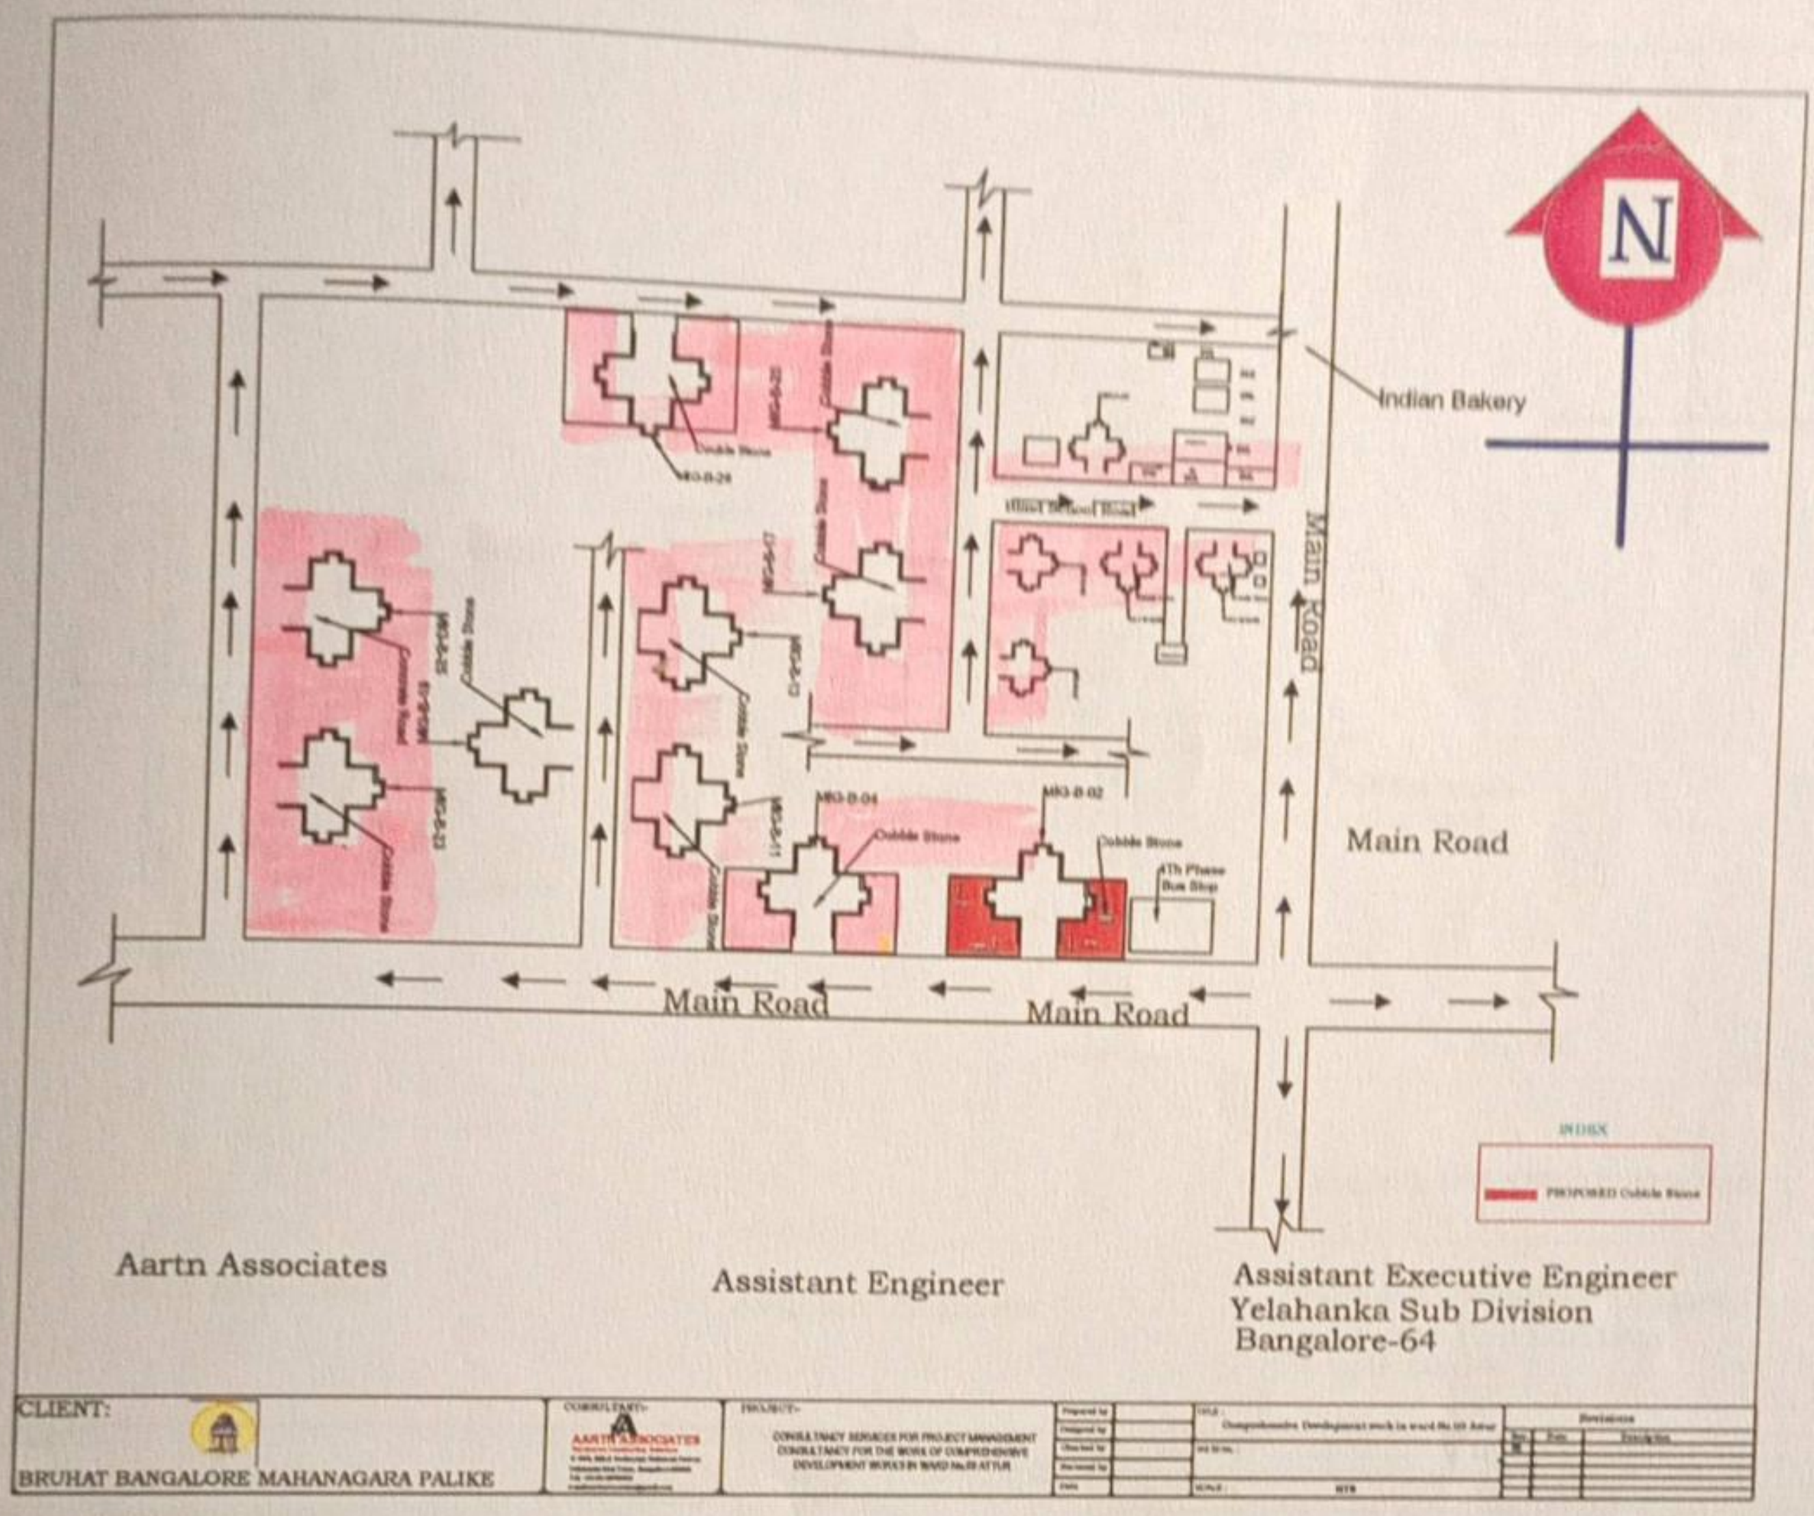

Aartn Associates

Assistant Engineer

Assistant Executive Engineer
Yelahanka Sub Division
Bangalore-64

CLIENT:
BRUHAT BANGALORE MAHANAGARA PALIKE

CONSULTANT:-
AARTN ASSOCIATES

PROJECT:-
CONSULTANCY SERVICES FOR PROJECT MANAGEMENT CONSULTANCY FOR THE WORK OF COMPREHENSIVE DEVELOPMENT WORKS IN WARD No.09 ATTUR

Prepared by
Designed by
Checked by
Pre-tested by
Date

TITLE :
Changeskombu Development work in ward No.09 Attur

SCALE :

Revisions
No. | Date | Description

AARTN ASSOCIATES
BANGALORE

Asst. Executive Engineer
Project Division
Yelahanka Zone
BBMP, Bangalore - 92

Scanned by TapScanner

Cum	26.27	0.89	1604.71	0.28	29.42	

78

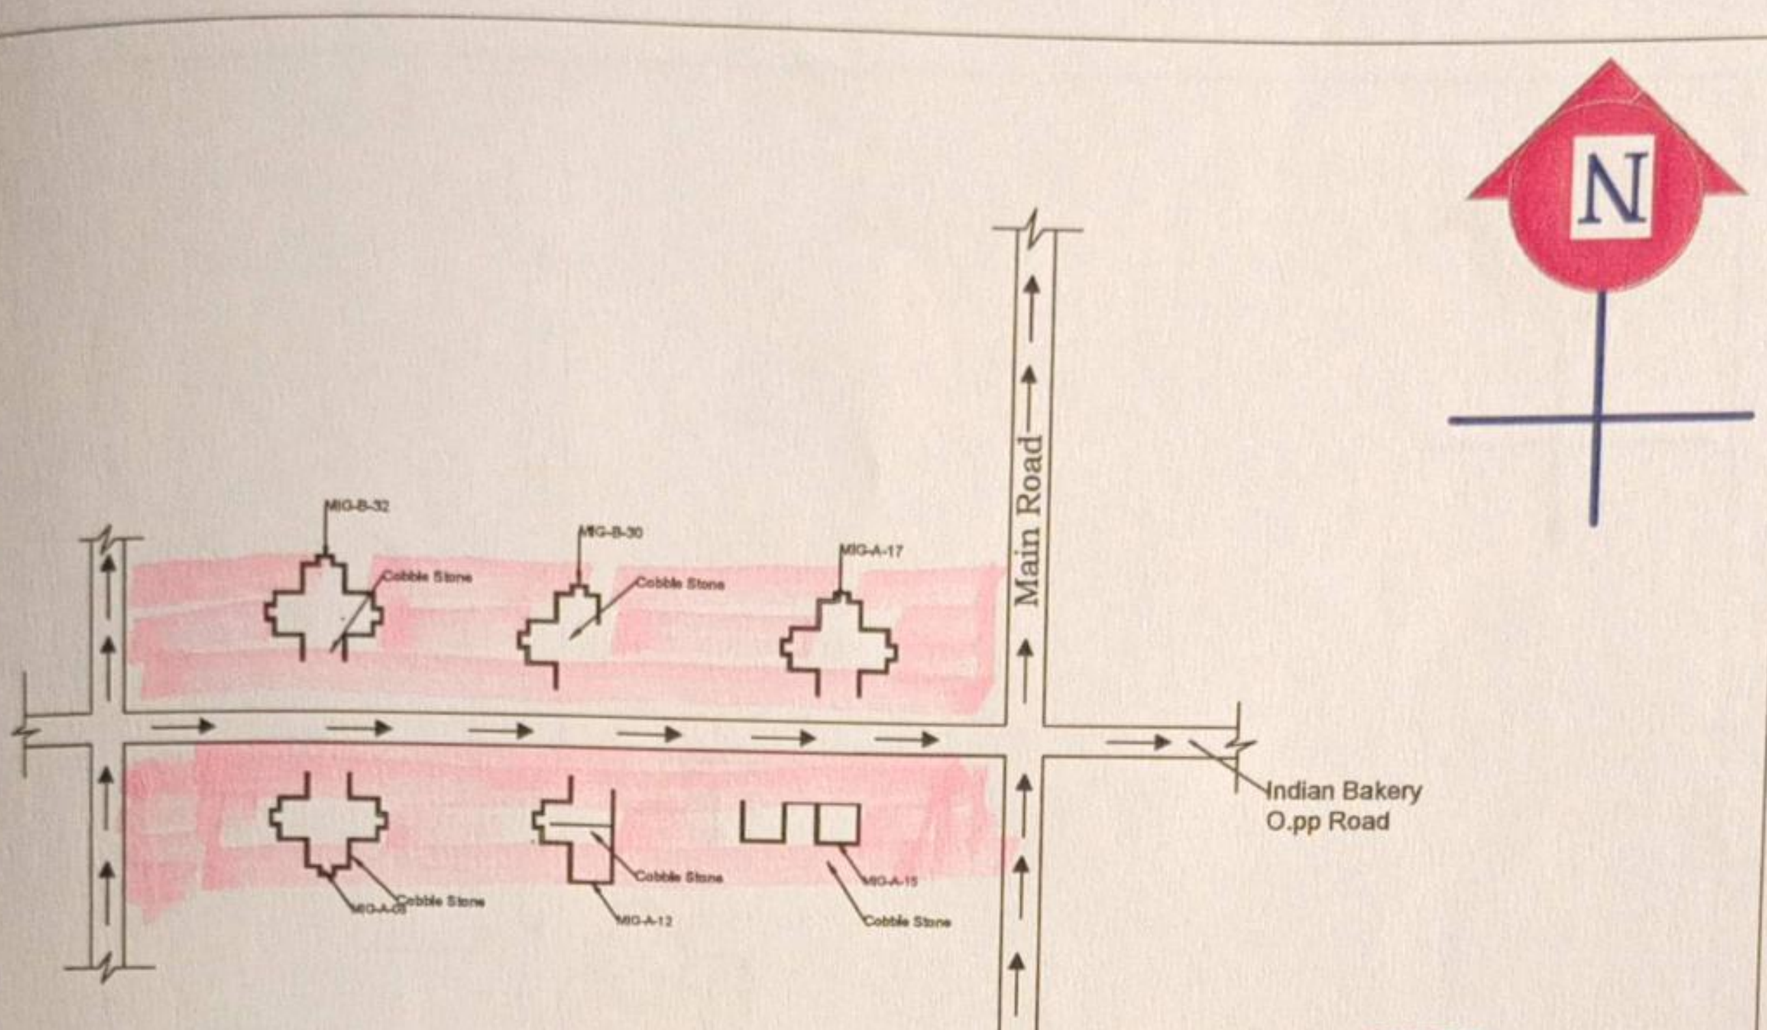

INDEX

PROPOSED Cobble Stone

Aartn Associates

Assistant Engineer

Assistant Executive Engineer
Yelahanka Sub Division
Bangalore-64

CLIENT:	CONSULTANT:-	PROJECT:-			Revisions
BRUHAT BANGALORE MAHANAGARA PALIKE	AARTN ASSOCIATES	CONSULTANCY SERVICES FOR PROJECT MANAGEMENT CONSULTANCY FOR THE WORK OF COMPREHENSIVE DEVELOPMENT WORKS IN WARD No.03 ATTUR	Prepared by / Designed by / Checked by / Perviewed by / Date	TITLE: Comprehensive Development work in ward No 03 Attur; SCHEME No.: ; SCALE: NTS	Rev / Date / Description

AARTN ASSOCIATES BANGALORE DATE

Asst. Executive Engineer
Project Division
Yelahanka Zone
BBMP, Bangalore - 92

Scanned by TapScanner

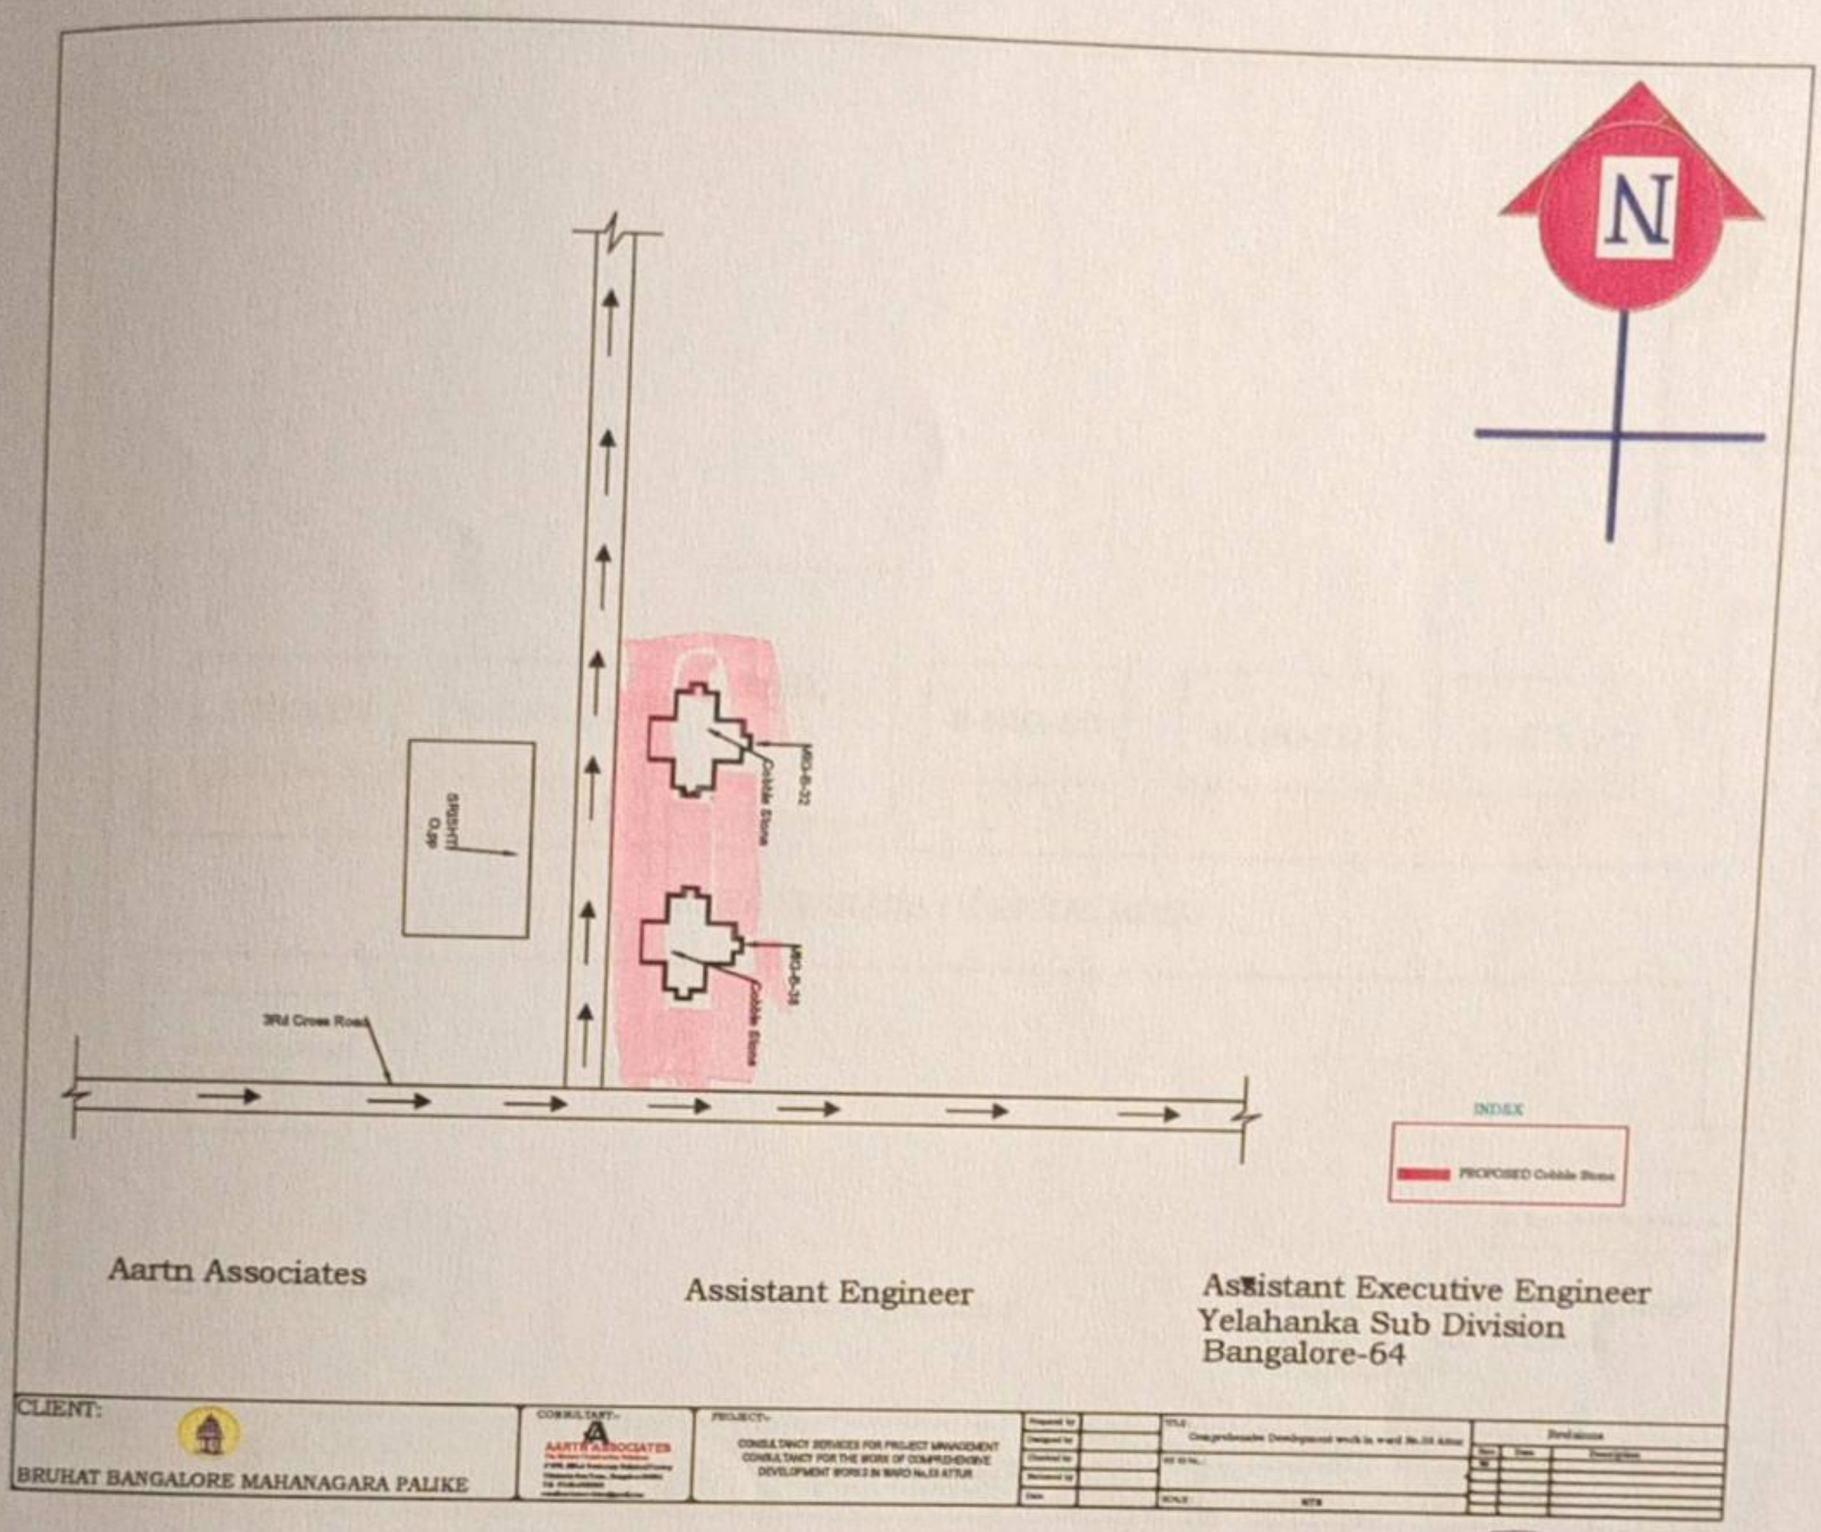

Aartn Associates

Assistant Engineer

Assistant Executive Engineer
Yelahanka Sub Division
Bangalore-64

CLIENT:
BRUHAT BANGALORE MAHANAGARA PALIKE

CONSULTANT:- AARTN ASSOCIATES

PROJECT:- CONSULTANCY SERVICES FOR PROJECT MANAGEMENT CONSULTANCY FOR THE WORK OF COMPREHENSIVE DEVELOPMENT WORKS IN WARD No.33 ATTUR

Requested by | Designed by | Checked by | Reviewed by | Date

TITLE : Comprehensive Development work in ward No.33 Attur

SCALE : NTS

Revisions

Sl. No.	Date	Description

AARTN ASSOCIATES BANGALORE DATE

Asst. Executive Engineer
Project Division
Yelahanka Zone
BBMP, Bangalore - 92

Scanned by TapScanner

29.42

80

t
46
.27
6.36
)3.09

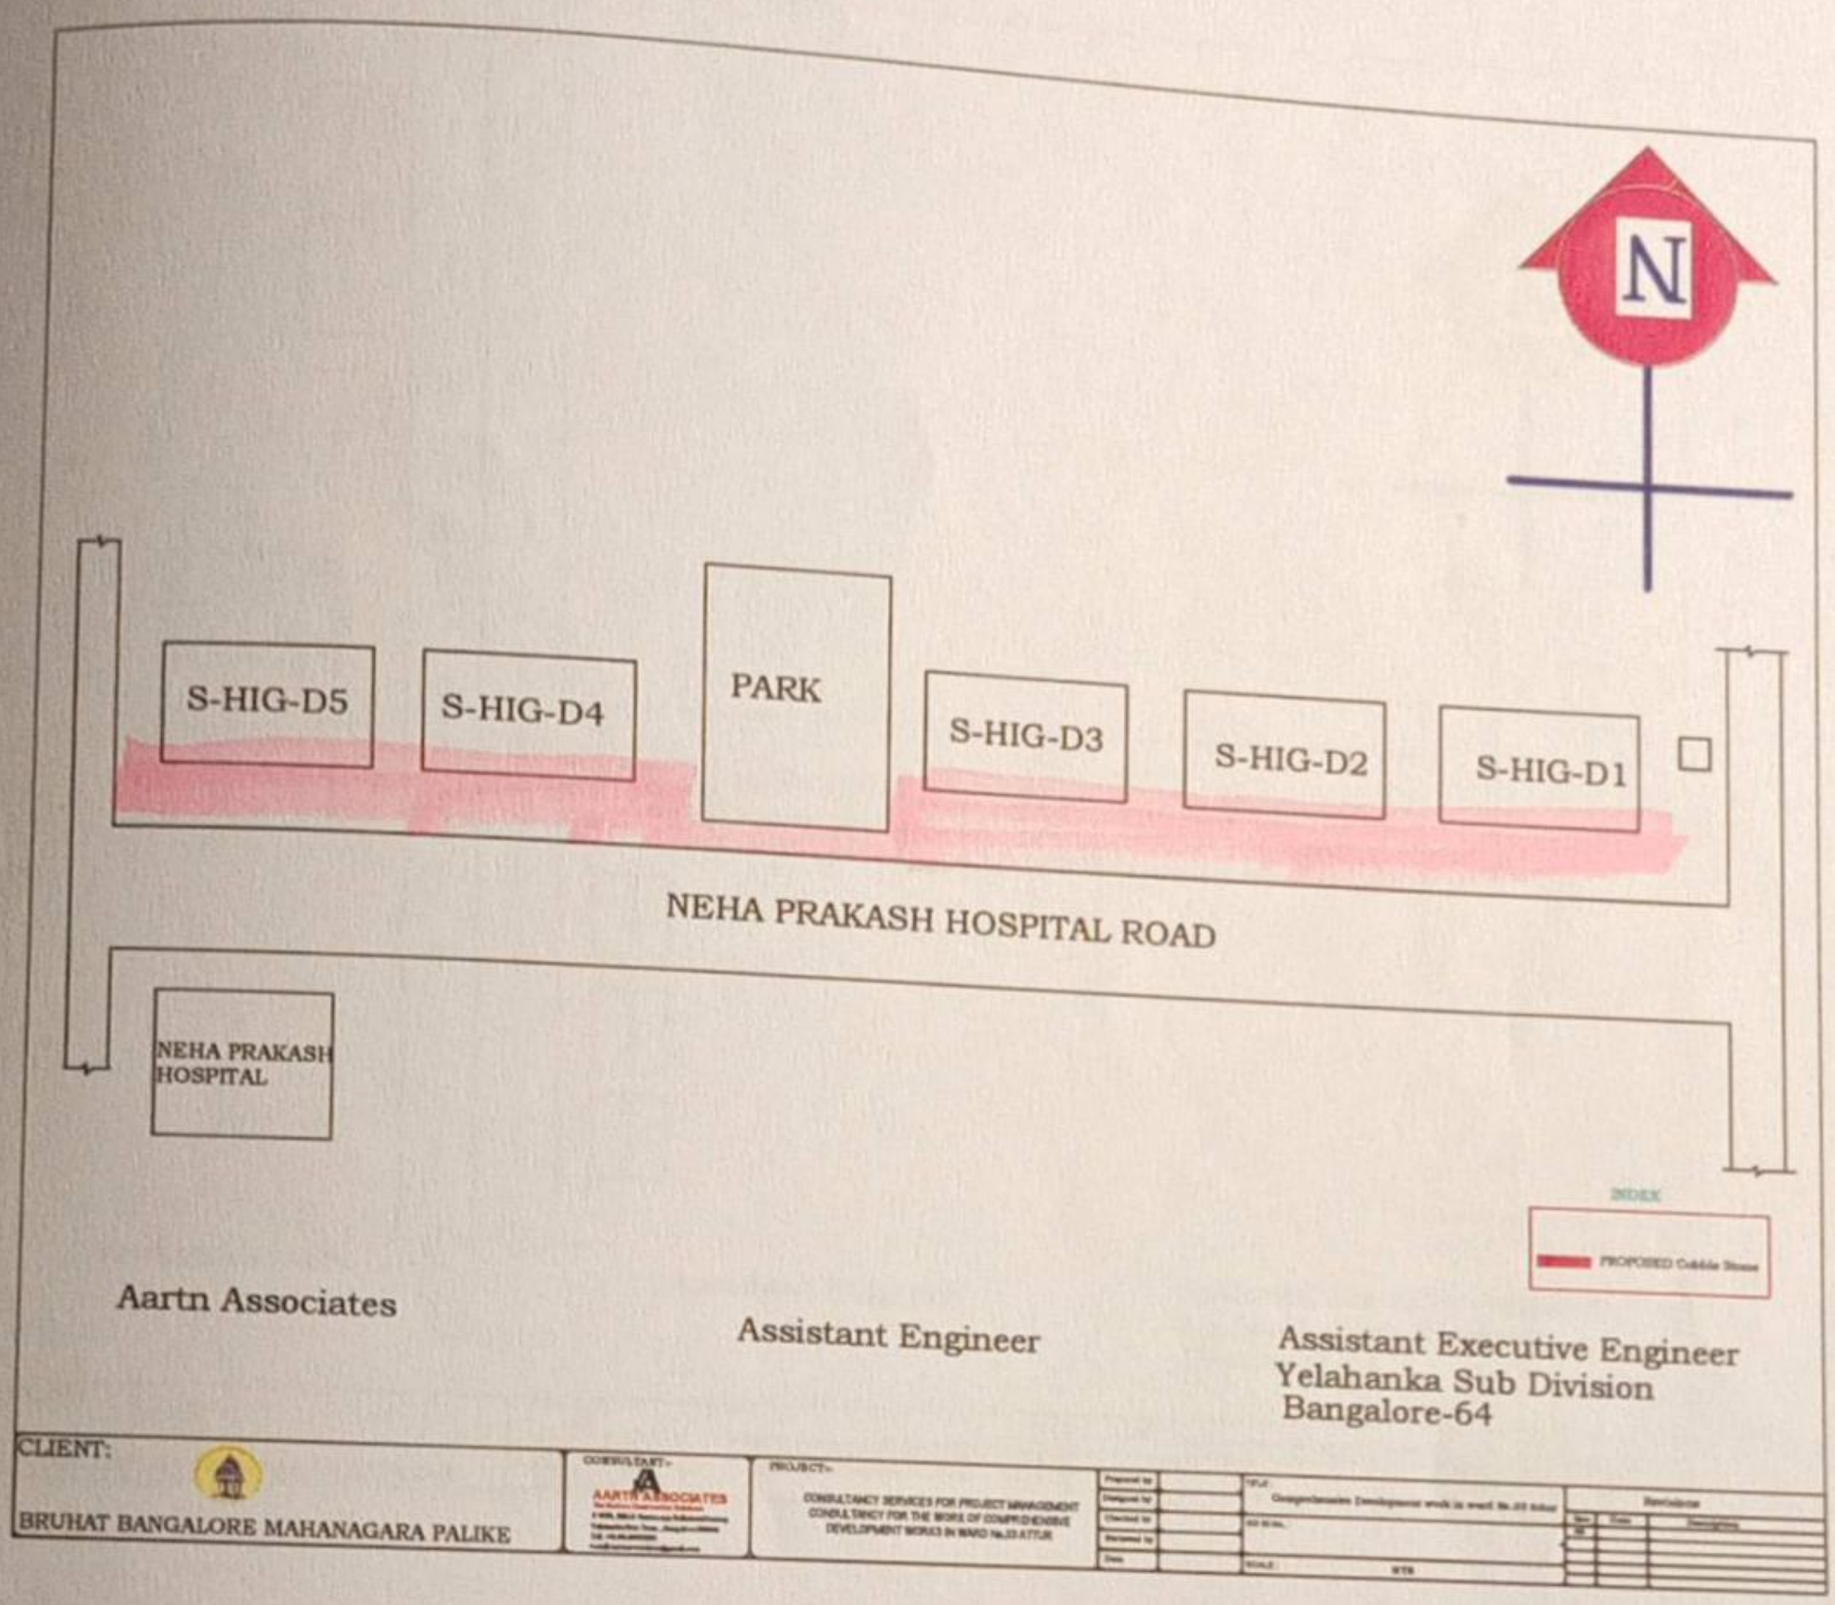

Aartn Associates

Assistant Engineer

Assistant Executive Engineer
Yelahanka Sub Division
Bangalore-64

CLIENT:
BRUHAT BANGALORE MAHANAGARA PALIKE

CONSULTANT:
AARTN ASSOCIATES

PROJECT:
CONSULTANCY SERVICES FOR PROJECT MANAGEMENT CONSULTANCY FOR THE WORK OF COMPREHENSIVE DEVELOPMENT WORKS IN WARD No.33 ATTUR

Proposed by
Designed by
Checked by
Surveyed by
Date

SCALE: NTS

Revisions
No. | Date | Description

AARTN ASSOCIATES
DATE
BANGALORE

Asst. Executive Engineer
Project Division
Yelahanka Zone
BBMP, Bangalore - 92

Scanned by TapScanner

	23.07		
	0.46	829.40	

81

Asst. Executive Engineer
Project Division
Yelahanka Zone
BBMP, Bangalore - 92

AARTN ASSOCIATES
BANGALORE

Scanned by TapScanner

		0.46	829.40

82

INDEX

PROPOSED CC Road

Aartn Associates

Assistant Engineer

Assistant Executive Engineer
Yelahanka Sub Division
Bangalore-64

CLIENT:

BRUHAT BANGALORE MAHANAGARA PALIKE

Asst. Executive Engineer
Project Division
Yelahanka Zone
BBMP, Bangalore - 92

Scanned by TapScanner